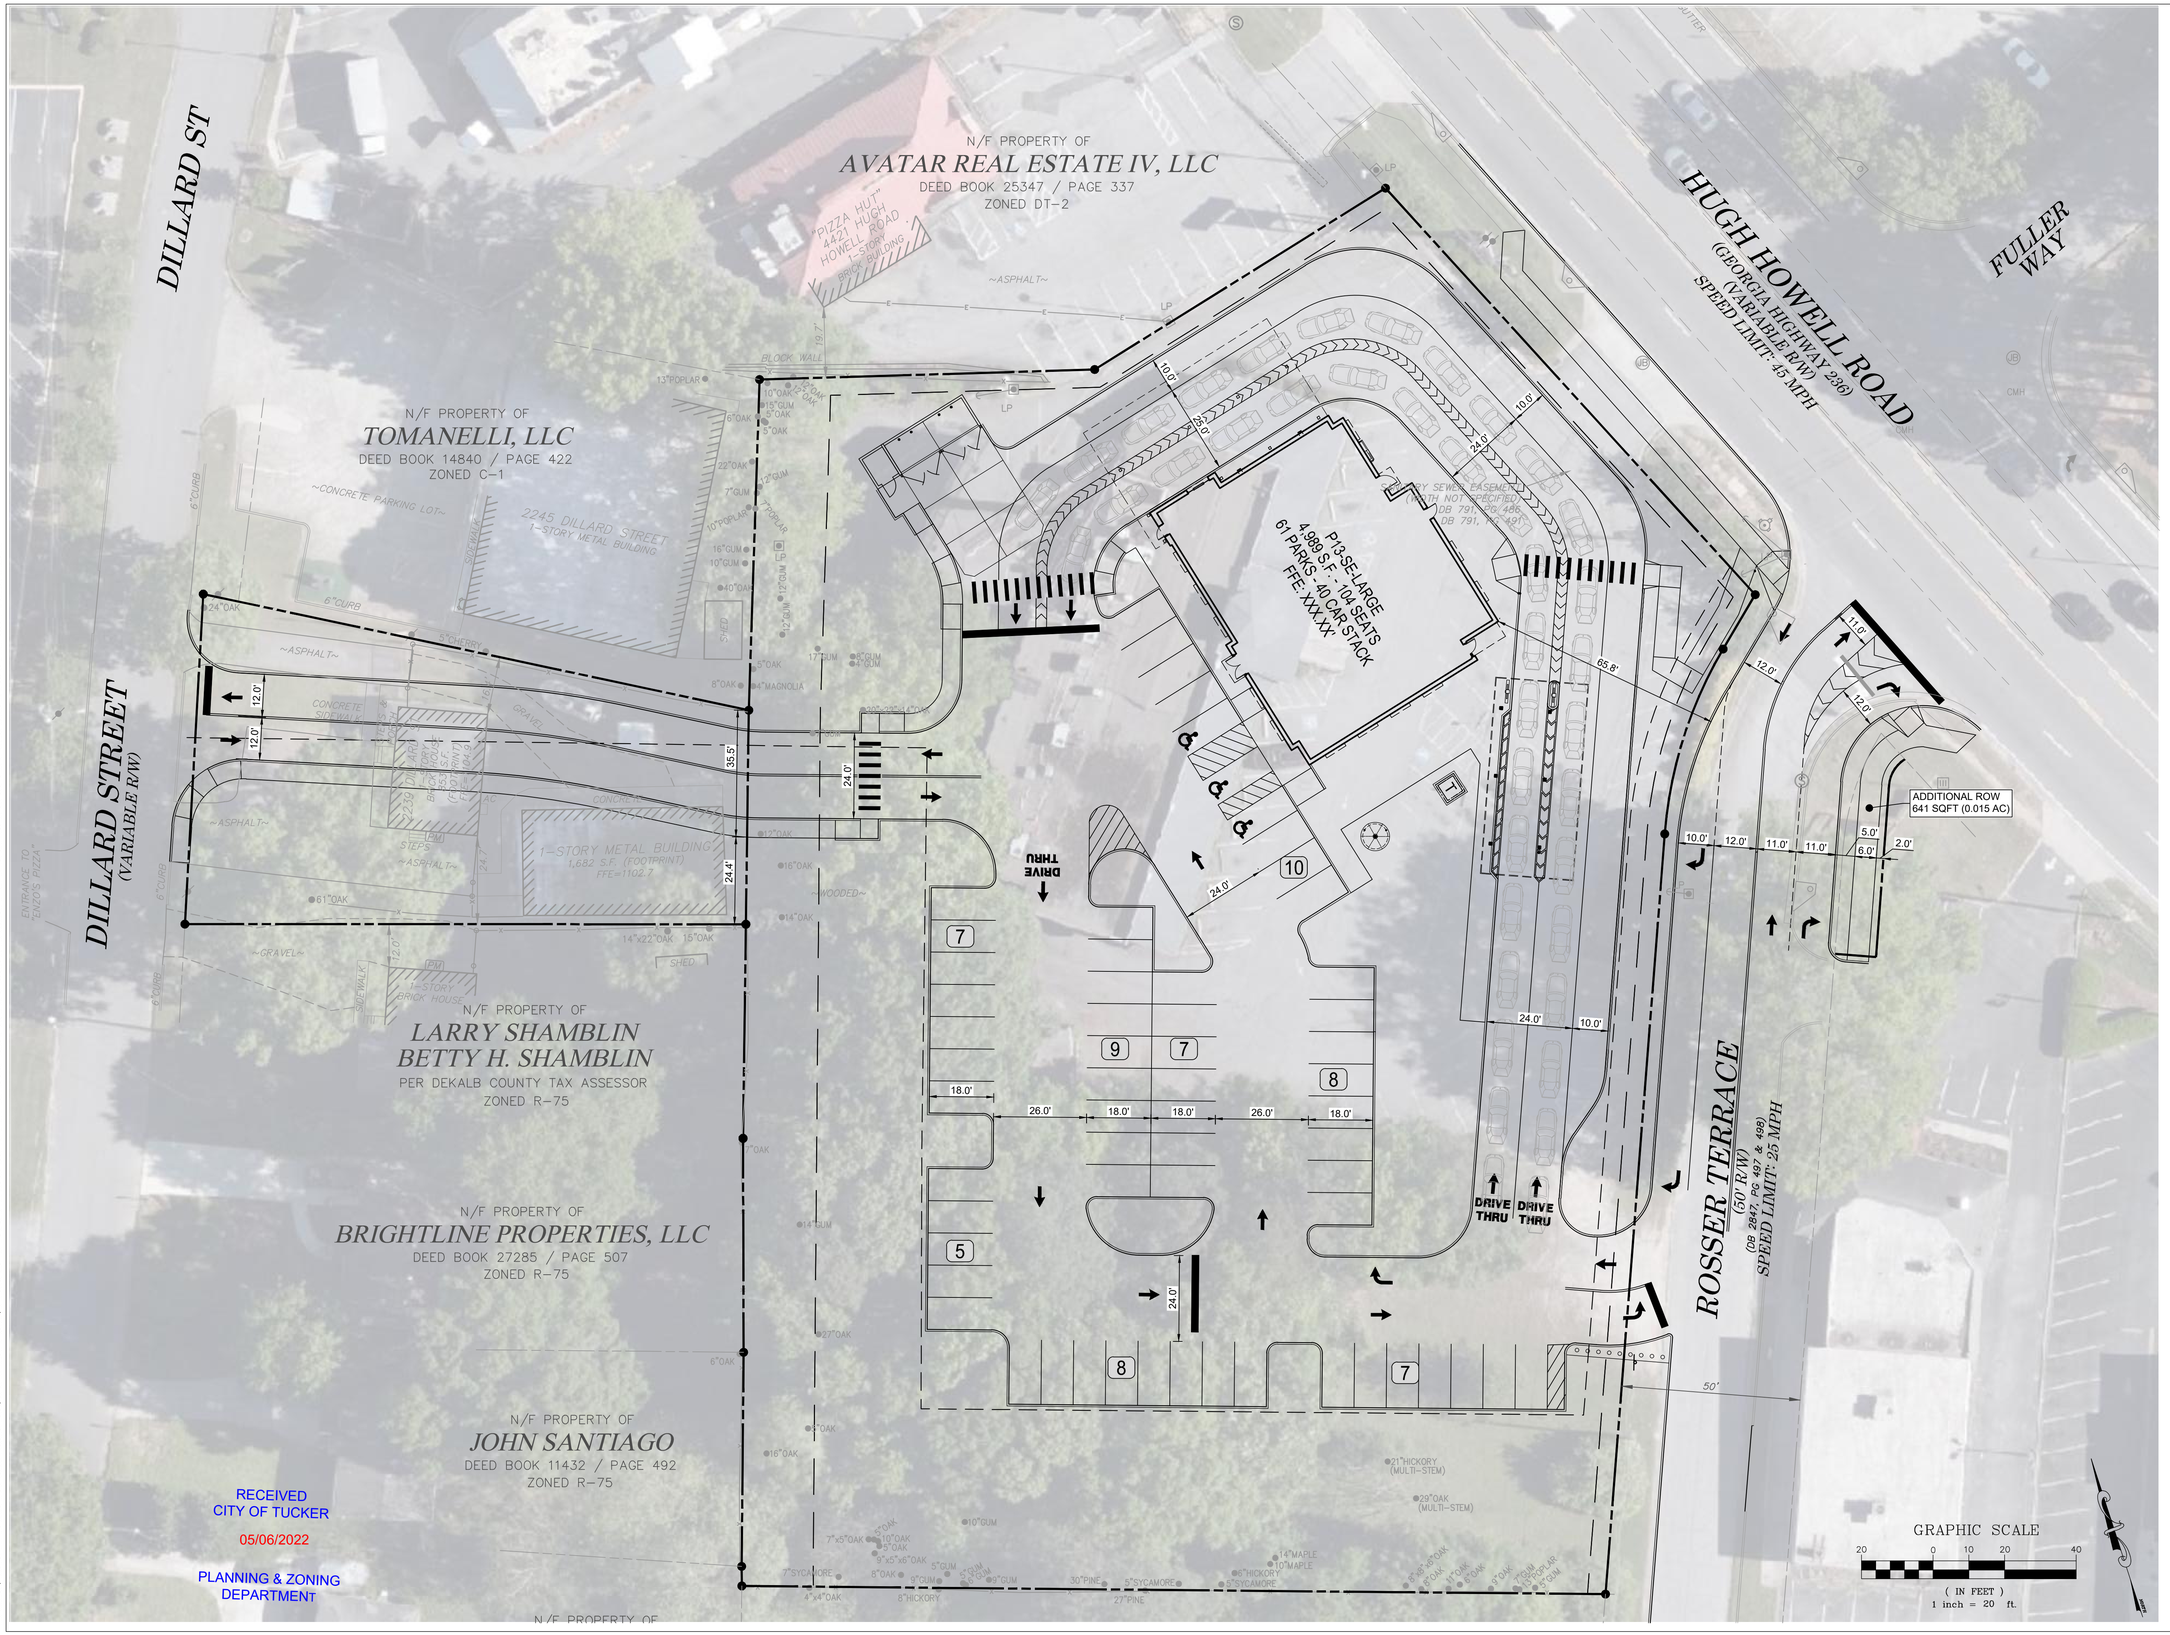


RECEIVED
CITY OF TUCKER
05/06/2022
PLANNING & ZONING
DEPARTMENT


Chick-fil-A
5200 BUFFINGTON RD
Atlanta, Georgia 30349-2998

Bowman
Certificate of Authorization License No. PEF-006755
950 North Point Parkway, Suite 200
Alpharetta, GA 30005
Phone: (678) 374-6887
www.bowmanconsulting.com


© Bowman Consulting Group, Ltd.


# CHICK-FIL-A
## RELO TUCKER FSU
## 4435 HUGH HOWELL ROAD
## TUCKER, GA 30084

**FSU#04959**

BUILDING TYPE / SIZE: P13-SE-LRG

**REVISION SCHEDULE**

| NO. | DATE | DESCRIPTION |
|---|---|---|

| | |
|---|---|
| CONSULTANT PROJECT # | 120005-01-049 |
| ISSUED FOR | PERMIT |
| DATE | May 6, 2022 |
| DRAWN BY | BCG |


Information contained on this drawing and in all digital files produced for above named project may not be reproduced in any manner without express written or verbal consent from authorized project representatives.


SHEET
DILLARD ST
ACCESS EXHIBIT

SHEET NUMBER
EX-1.4


6 May, 2022
File Path: V:\120005 - Chick-fil-A\120005-01-049 (ENG) - Tucker, GA (Hugh Howell Rd) #04959\Engineering\Engineering Plans\Exhibits\ALT Entrance Exhibit\EX-1.4 - CFA Tucker, GA (Hugh Howell Rd) - Rosser Terrace Exhibit.dwg
THIS DOCUMENT, TOGETHER WITH THE CONCEPTS AND DESIGNS PRESENTED HEREIN, AS AN INSTRUMENT OF SERVICE, IS INTENDED ONLY FOR THE SPECIFIC PURPOSE AND CLIENT FOR WHICH IT WAS PREPARED. REUSE OF AND IMPROPER RELIANCE ON THIS DOCUMENT WITHOUT WRITTEN AUTHORIZATION AND ADAPTATION BY BOWMAN CONSULTING SHALL BE WITHOUT LIABILITY TO BOWMAN CONSULTING.